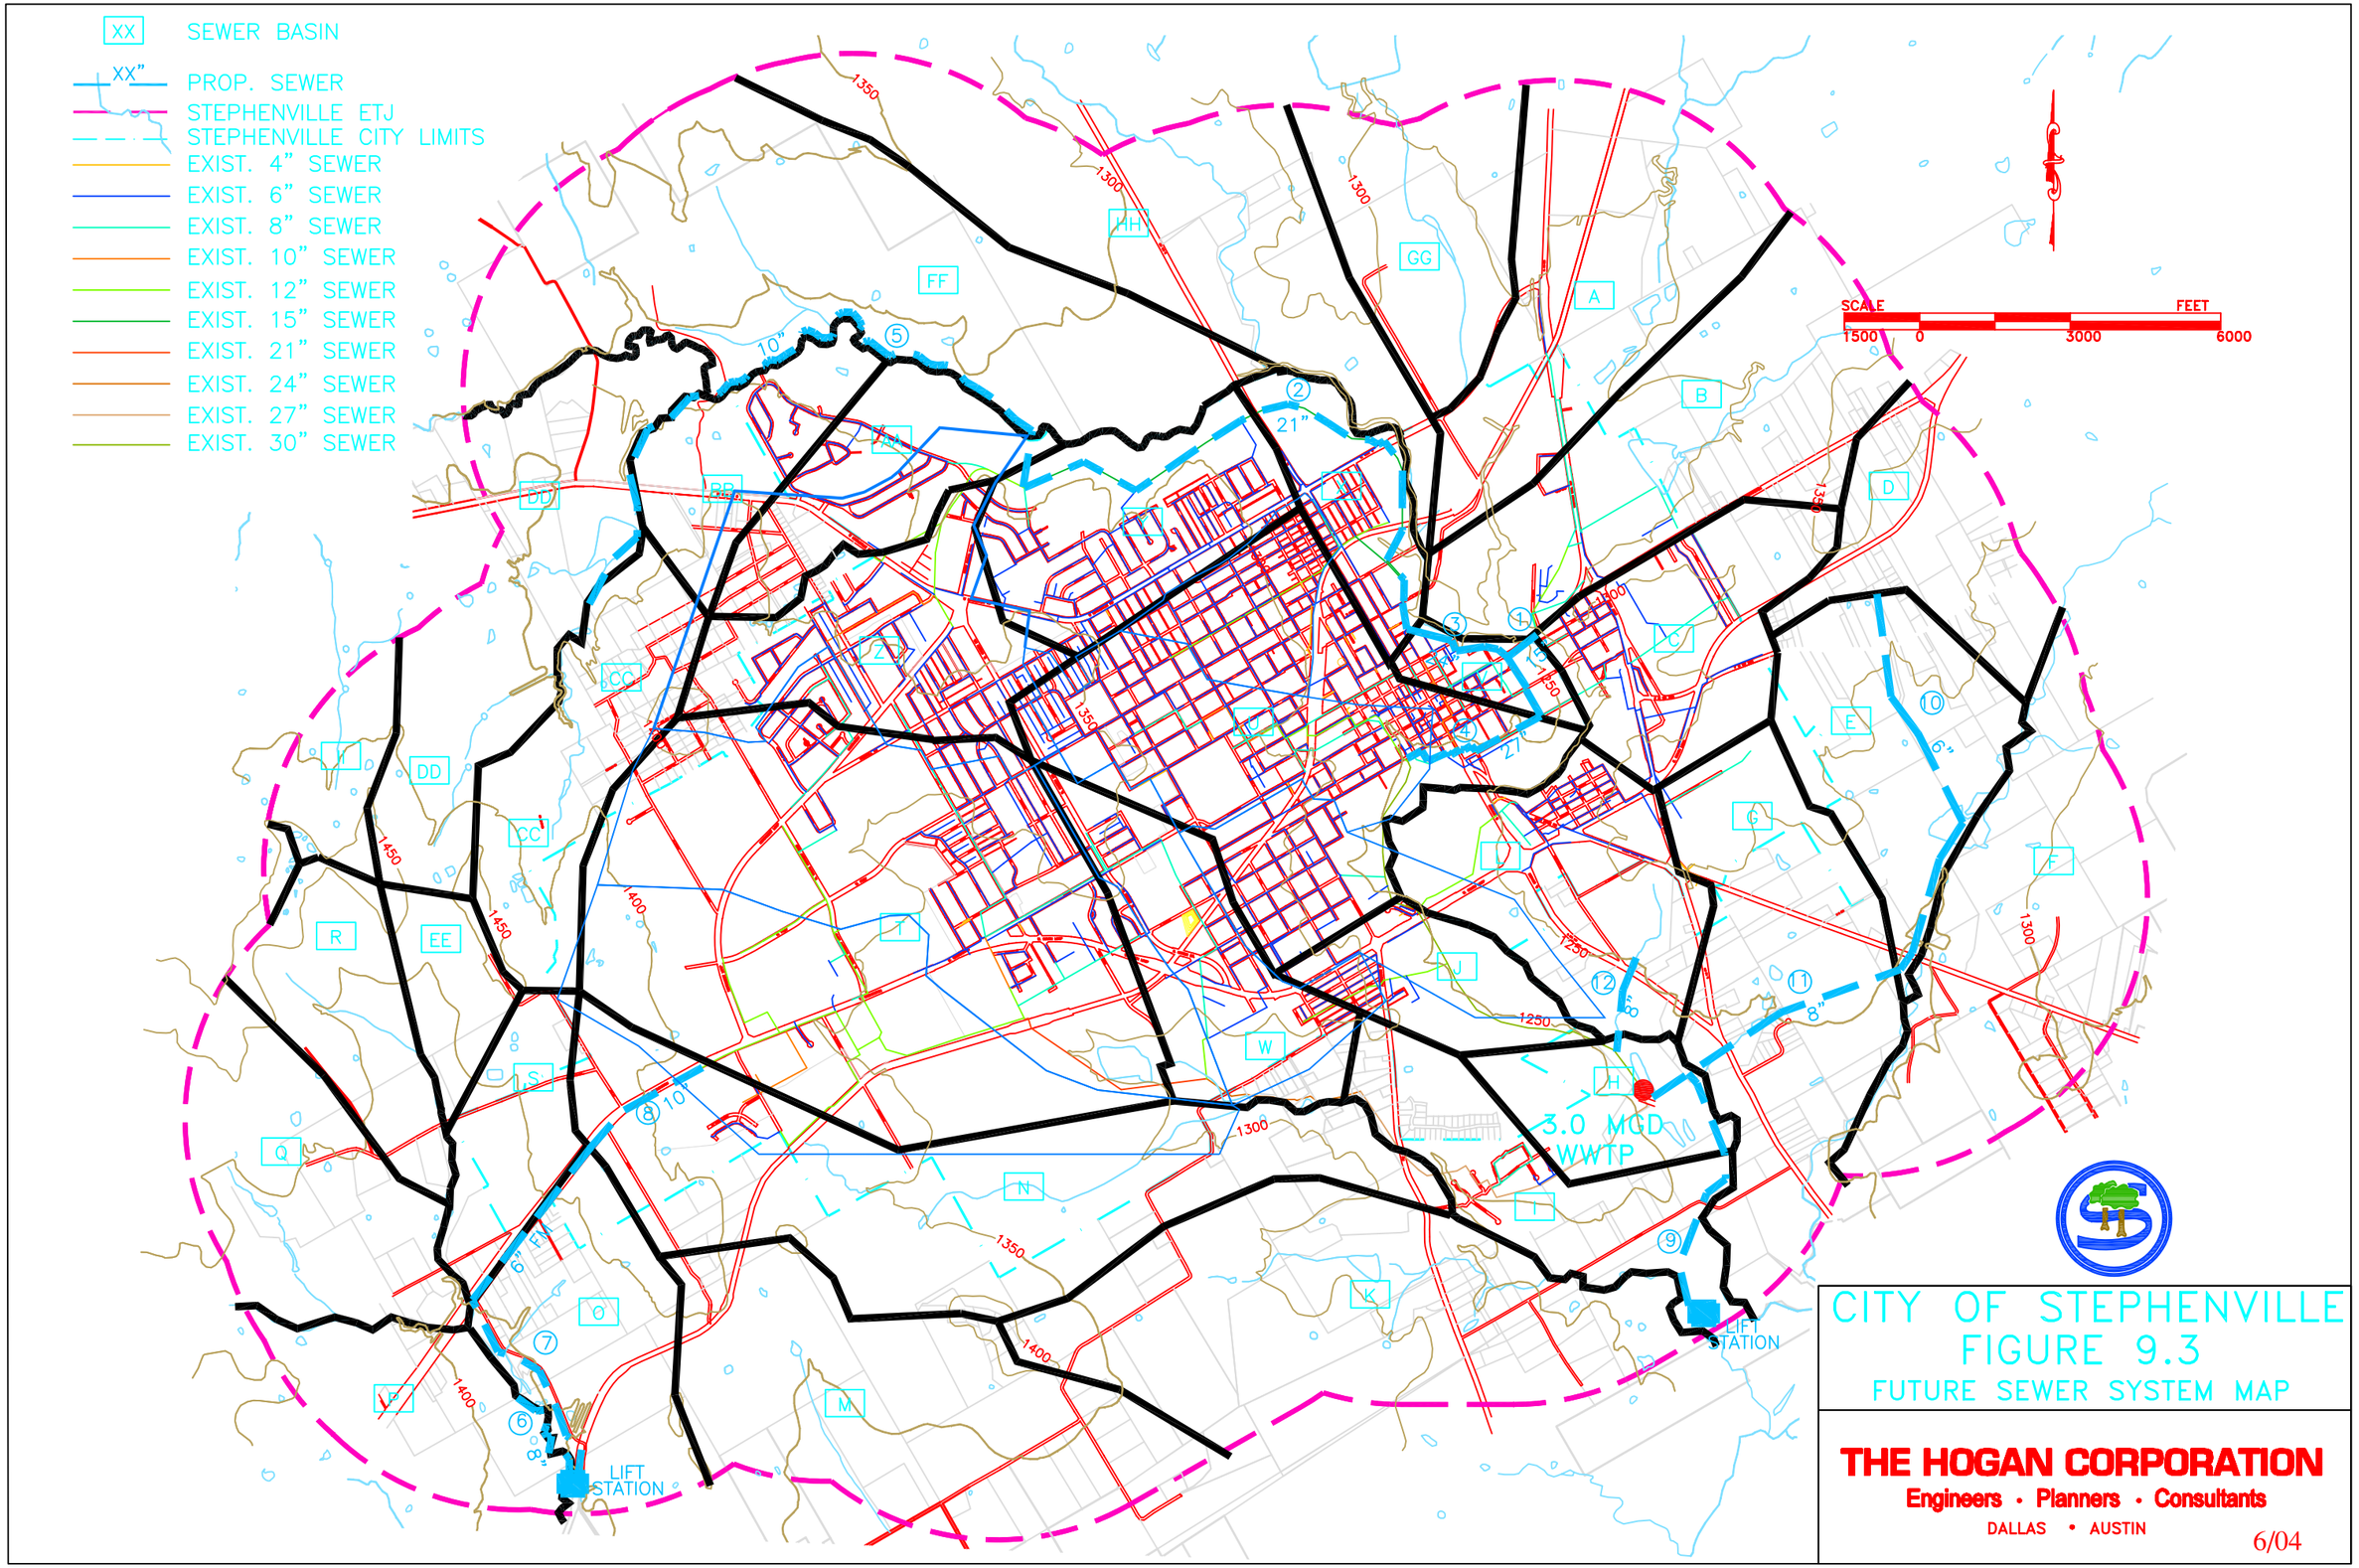
XX SEWER BASIN
XX" PROP. SEWER
STEPHENVILLE ETJ
STEPHENVILLE CITY LIMITS
EXIST. 4" SEWER
EXIST. 6" SEWER
EXIST. 8" SEWER
EXIST. 10" SEWER
EXIST. 12" SEWER
EXIST. 15" SEWER
EXIST. 21" SEWER
EXIST. 24" SEWER
EXIST. 27" SEWER
EXIST. 30" SEWER
SCALE
FEET
1500
0
3000
6000
3.0 MGD
WWTP
LIFT STATION
LIFT STATION
CITY OF STEPHENVILLE
FIGURE 9.3
FUTURE SEWER SYSTEM MAP
THE HOGAN CORPORATION
Engineers • Planners • Consultants
DALLAS • AUSTIN
6/04