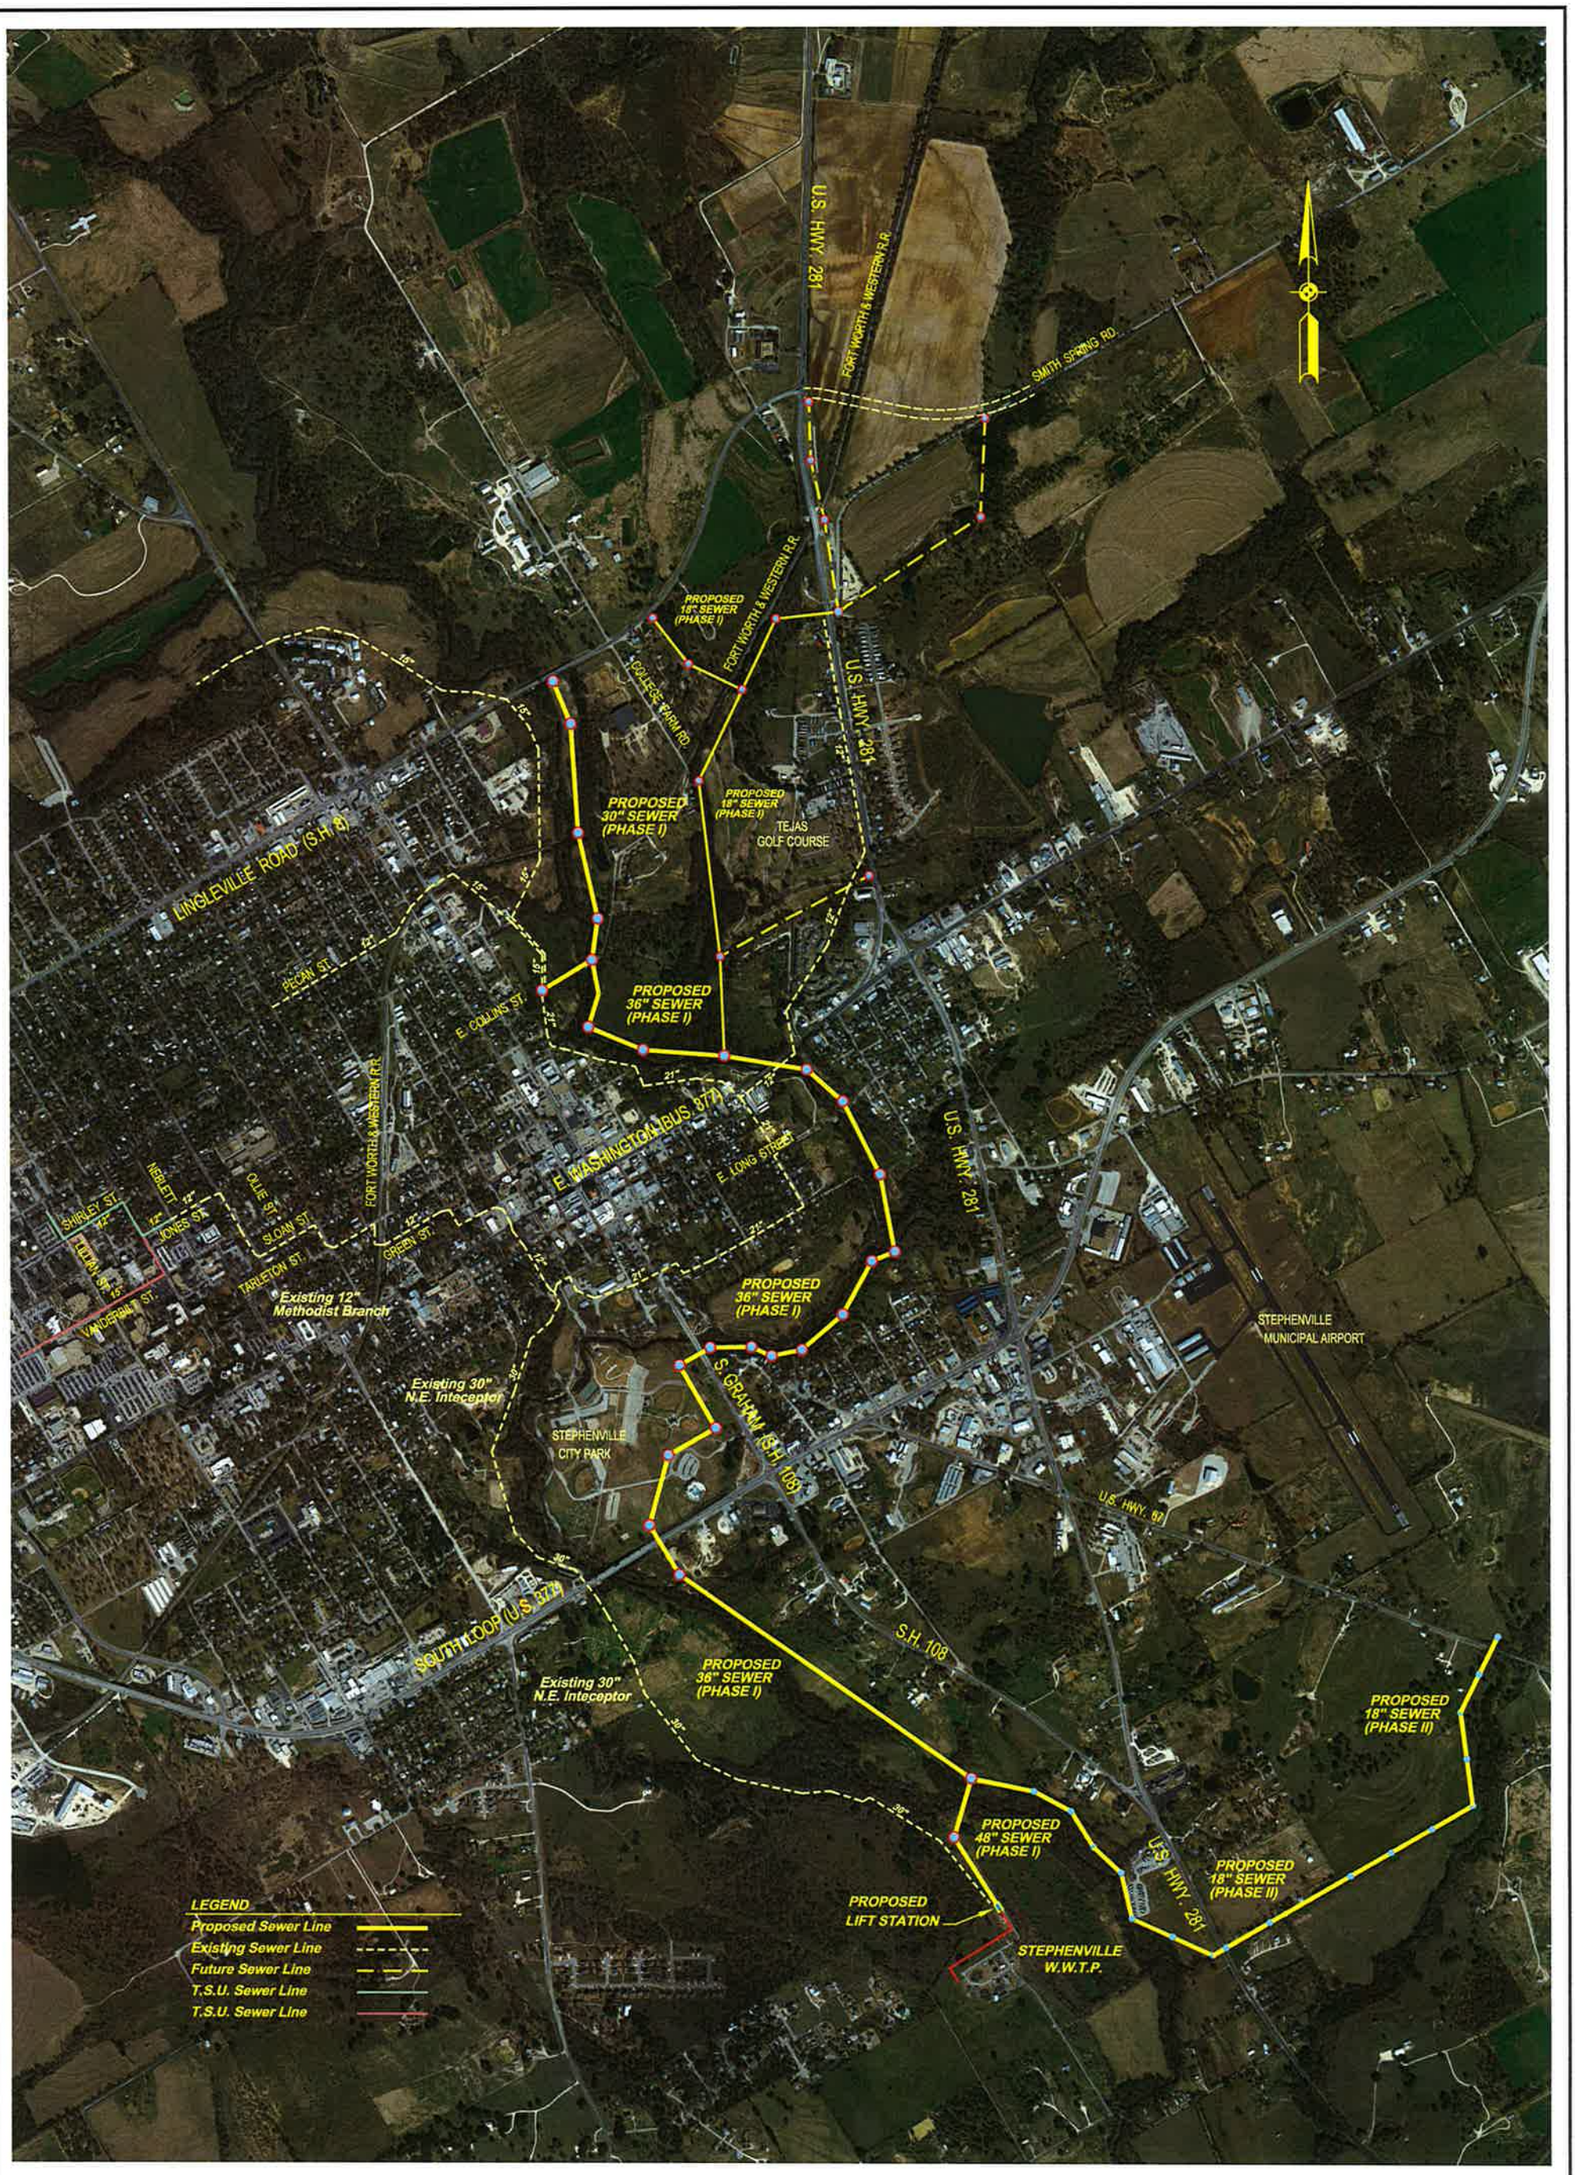

PROPOSED EASTSIDE SANITARY SEWER INTERCEPTOR - PHASE I & PHASE II

December 2015

Stephenville

SRA
Schrickel, Rollins and Associates, Inc.
Landscape Architecture · Civil Engineering · Planning
1161 Corporate Drive West
Suite 200
Arlington, Texas 76006
Phone: 817.640.2216
Metro: 817.640.8272
Fax: 817.649.7645